

1800 Series

Spun Decorative, 15 Flutes

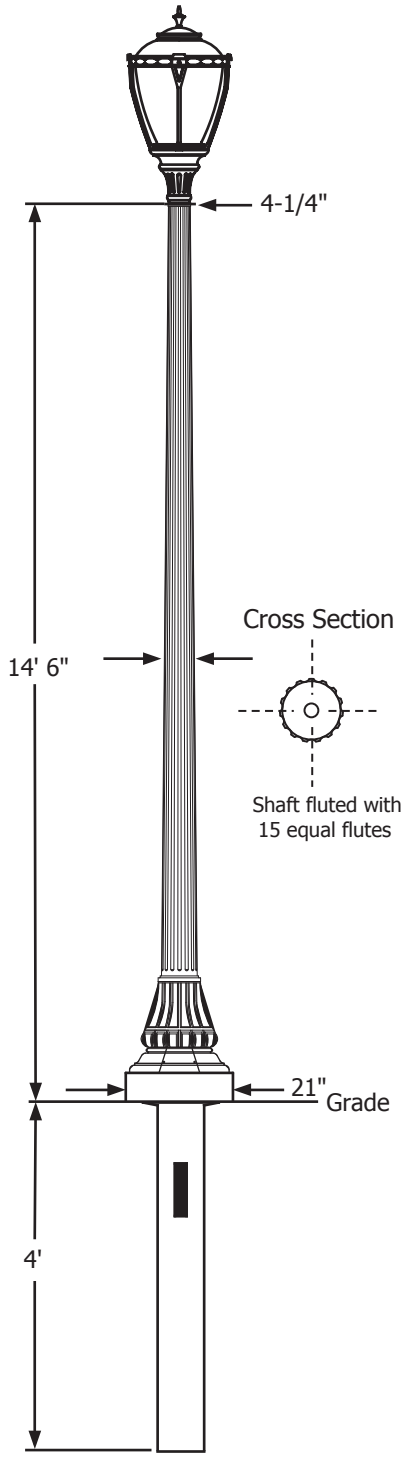

Typical Structural Detail

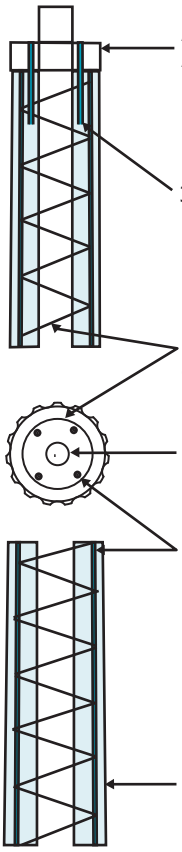

Pole Dimensions

Pole No.	Above Ground Height	Burial Depth	Tip Diameter	Base Diameter	Est. Pole Weight (lbs.)
D1815	14' 6"	4'	4-1/4"	21"	1,100
A1815	14' 6"	----	4-1/4"	21"	850

Anchor Base units are available upon request. Standard bolt circle is 25".

Pole Code

Standard Code: **D1815 - SG - EA - 3T**

Mounting Type	Series + Height Above Ground	Color	Finish	Sealer	Options
(D) Direct Burial (A) Anchor Base	1815	(SG) Sky Gray (SP) Salt & Pepper (CB) Charcoal Black (MS) Midnight Sky Black (EB) Eclipse Black (RG) Red Granite (AR) Antique Red (RR) Rustic Red (SR) Sedona Red (TC) Terra Cotta (KG) Kelly Green (BZ) Bronze	(E) Etched	(A) Acrylic (W) Waterseal	(B) Banner Arm (I) Threaded Insert (O) Outlet (T) Tenon

TRADITIONAL CONCRETE, INC.
Street Light Poles

P.O. Box 157
W142 N9110 Fountain Blvd.
Menomonee Falls, WI 53052-0157
(888) 719-7599
(262) 250-7598 fax
info@concretepoles.com
www.concretepoles.com